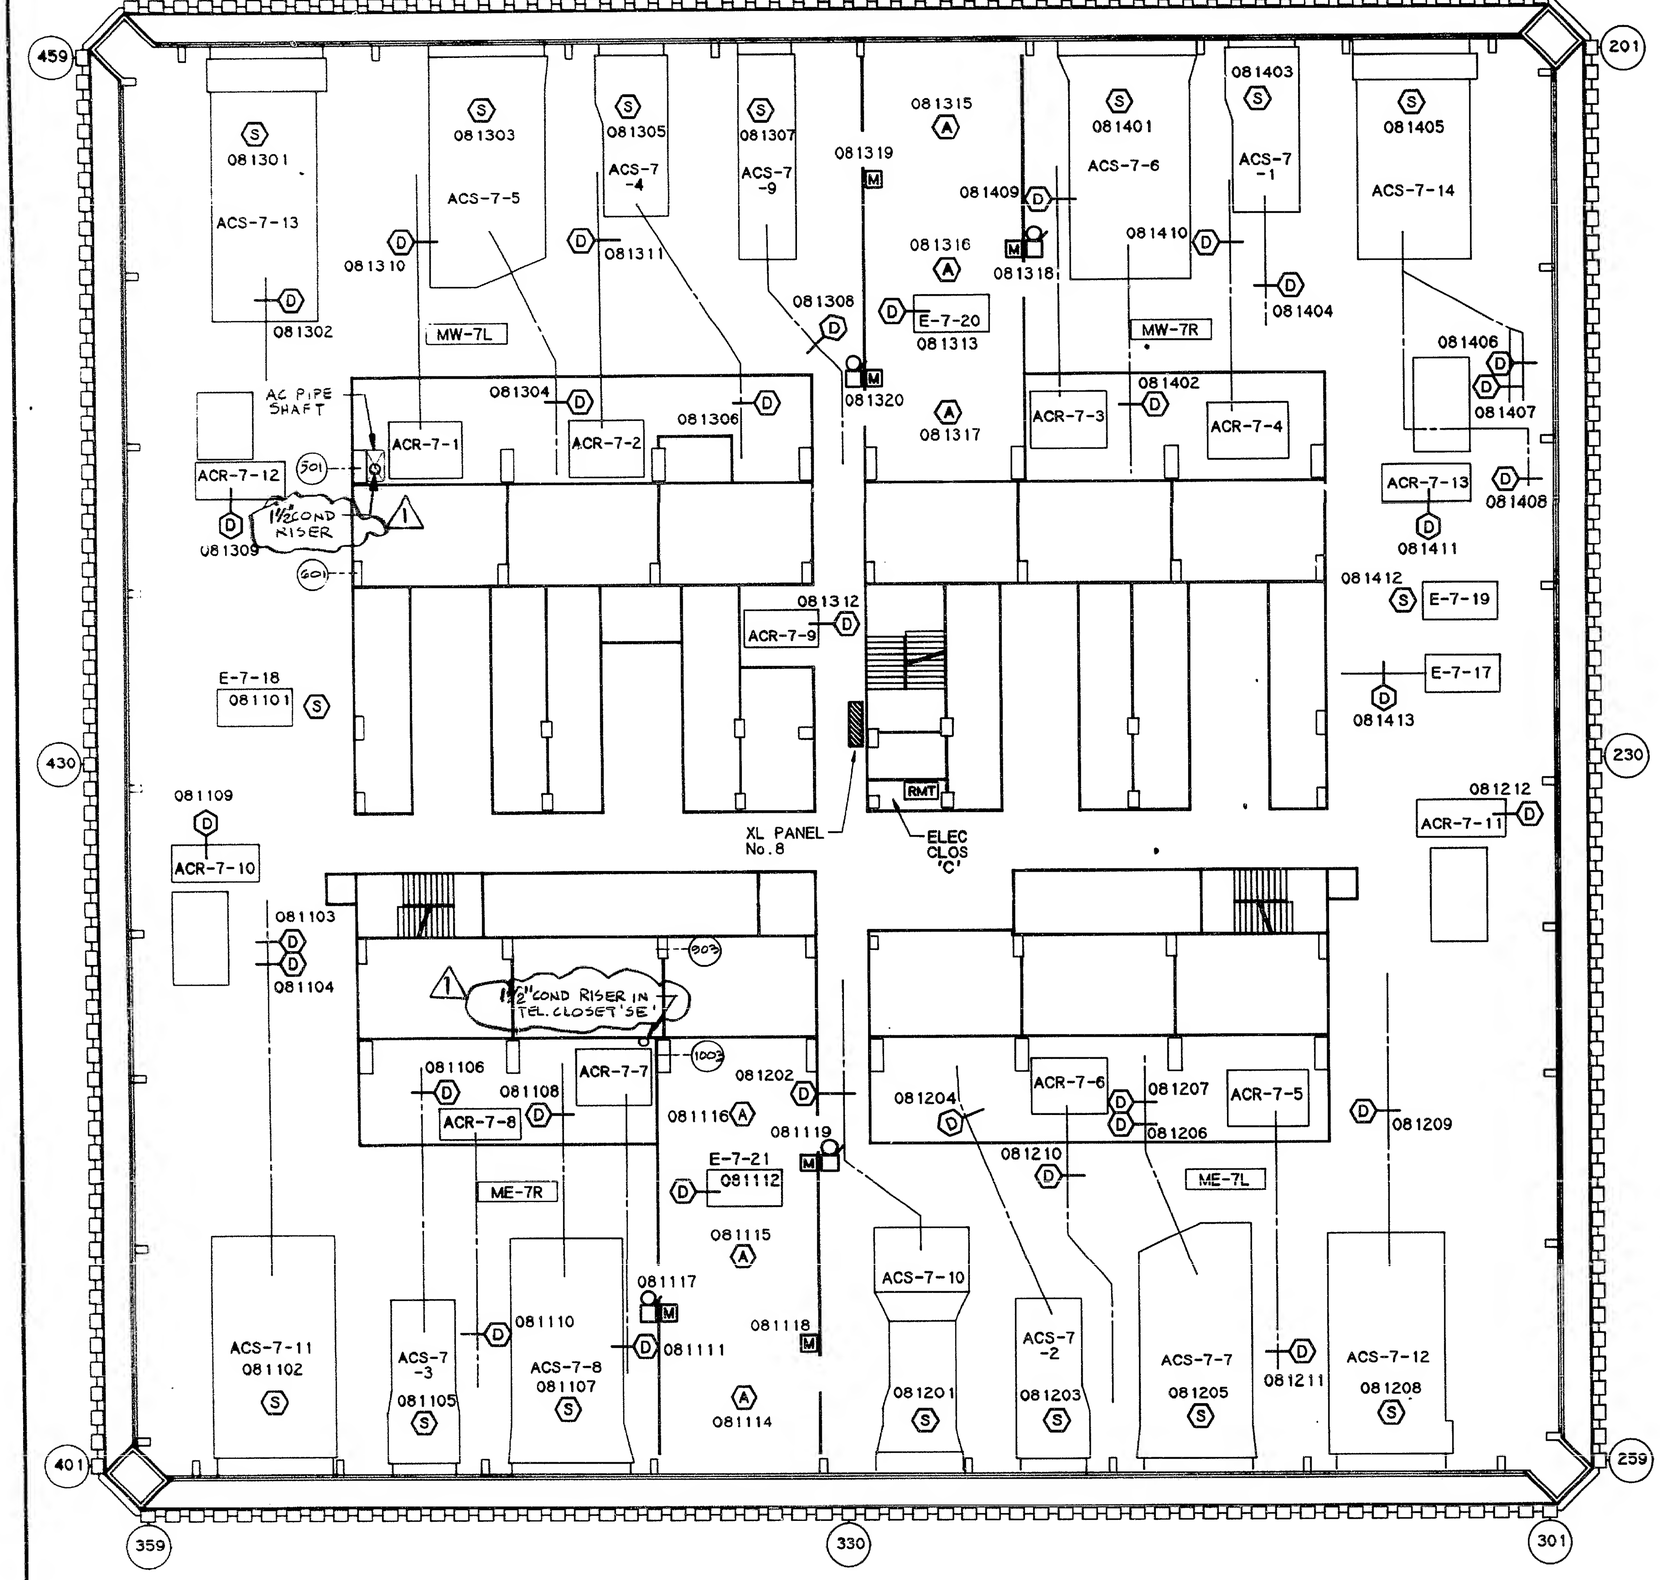

PLAN OF M.E.R. - 7TH FLOOR TOWER 2

N

0 8 16 24 32
SCALE IN FEET

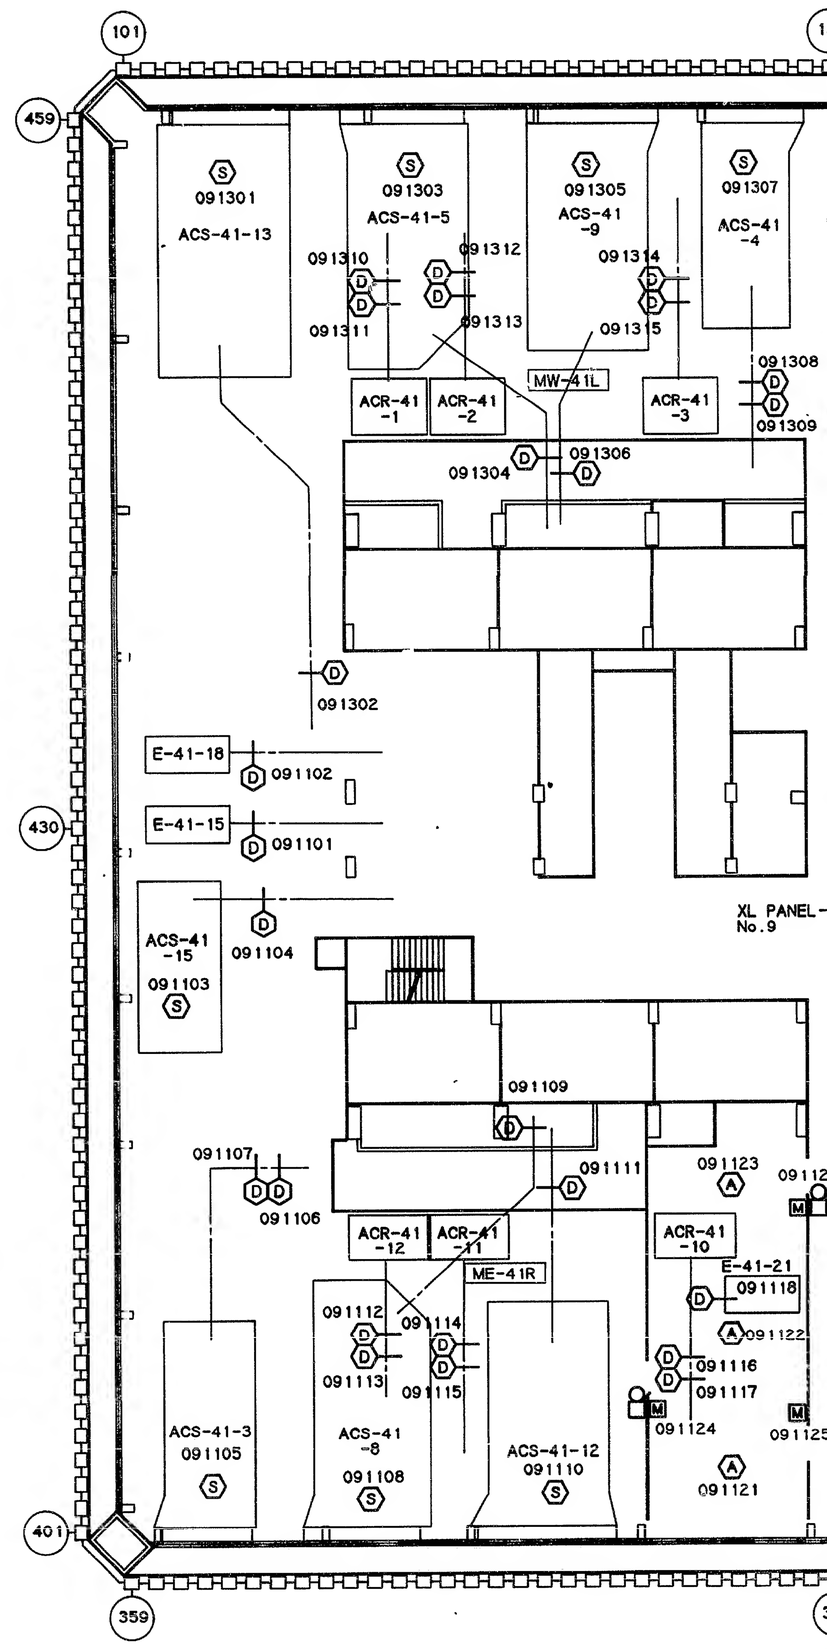

PLAN OF M.E.R. -

0 8
SCALE